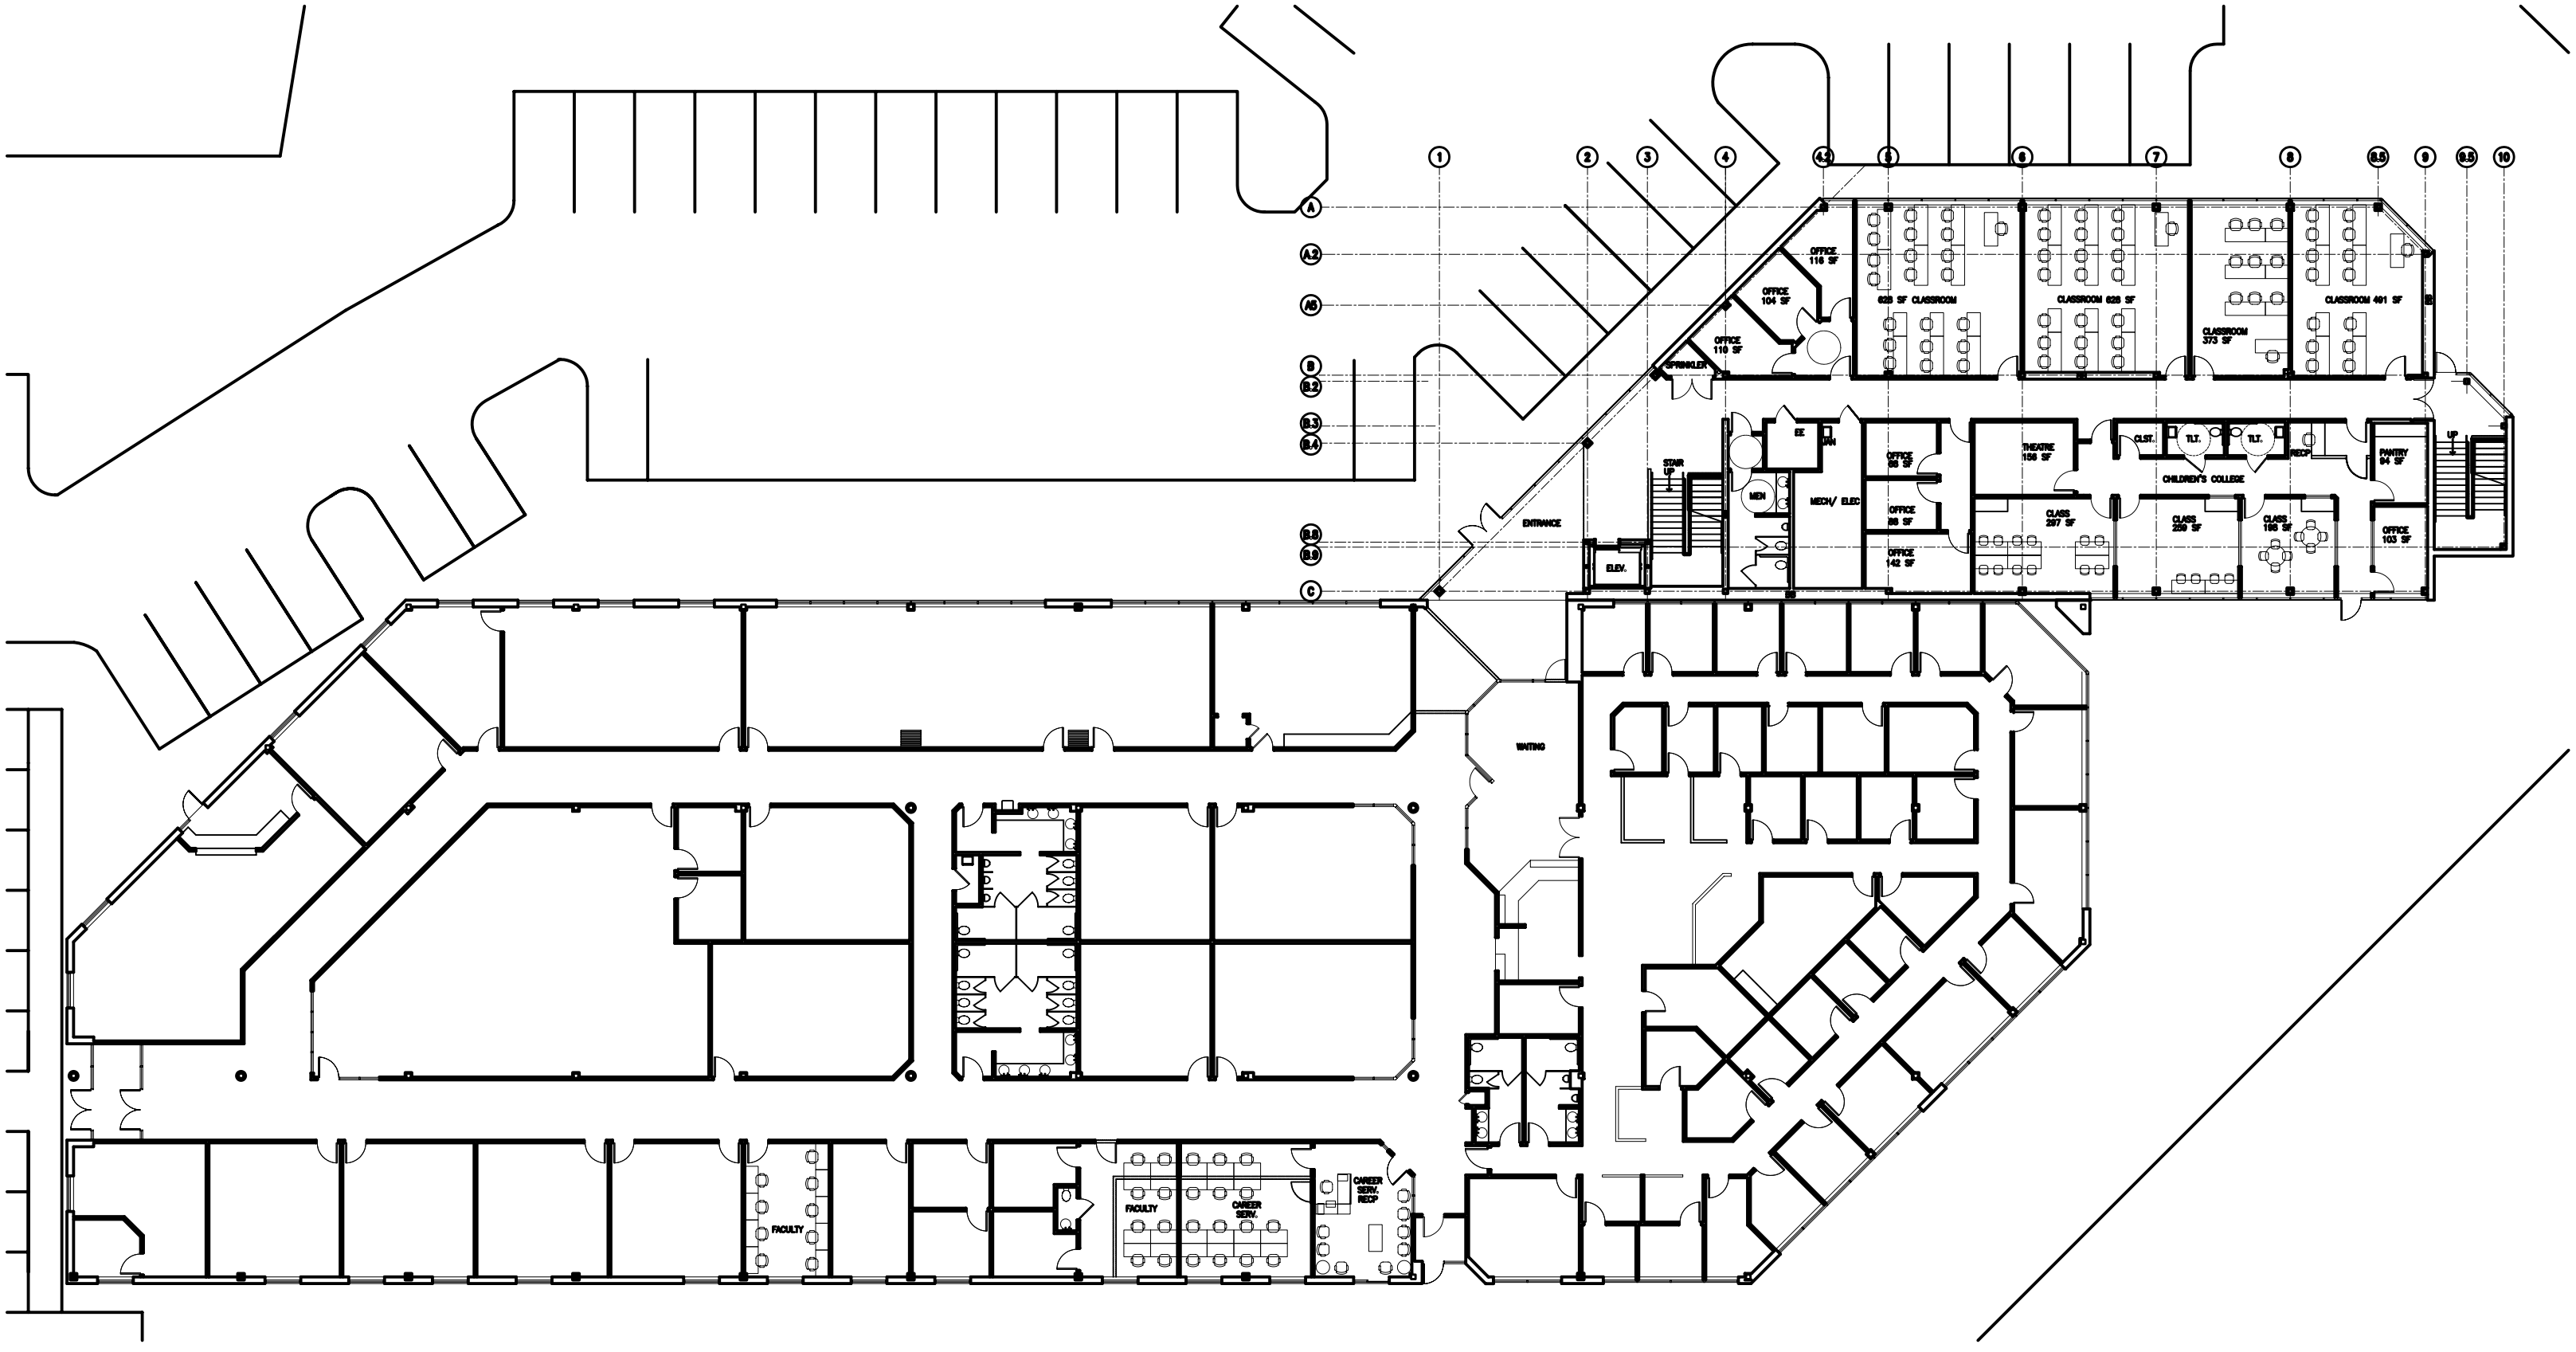
OFFICE 116 SF
OFFICE 104 SF
OFFICE 110 SF
SPRINKLER
628 SF CLASSROOM
CLASSROOM 628 SF
CLASSROOM 373 SF
CLASSROOM 491 SF
STAIR UP
ELEV.
ENTRANCE
MEN
MECH/ ELEC
OFFICE 80 SF
OFFICE 26 SF
OFFICE 142 SF
THEATRE 156 SF
CLASS 297 SF
CLST.
TLT.
TLT.
RECP.
CHILDREN'S COLLEGE
CLASS 259 SF
CLASS 196 SF
PANTRY 94 SF
OFFICE 103 SF
UP
WAITING
FACULTY
FACULTY
CAREER SERV.
CAREER SERV. RECP.